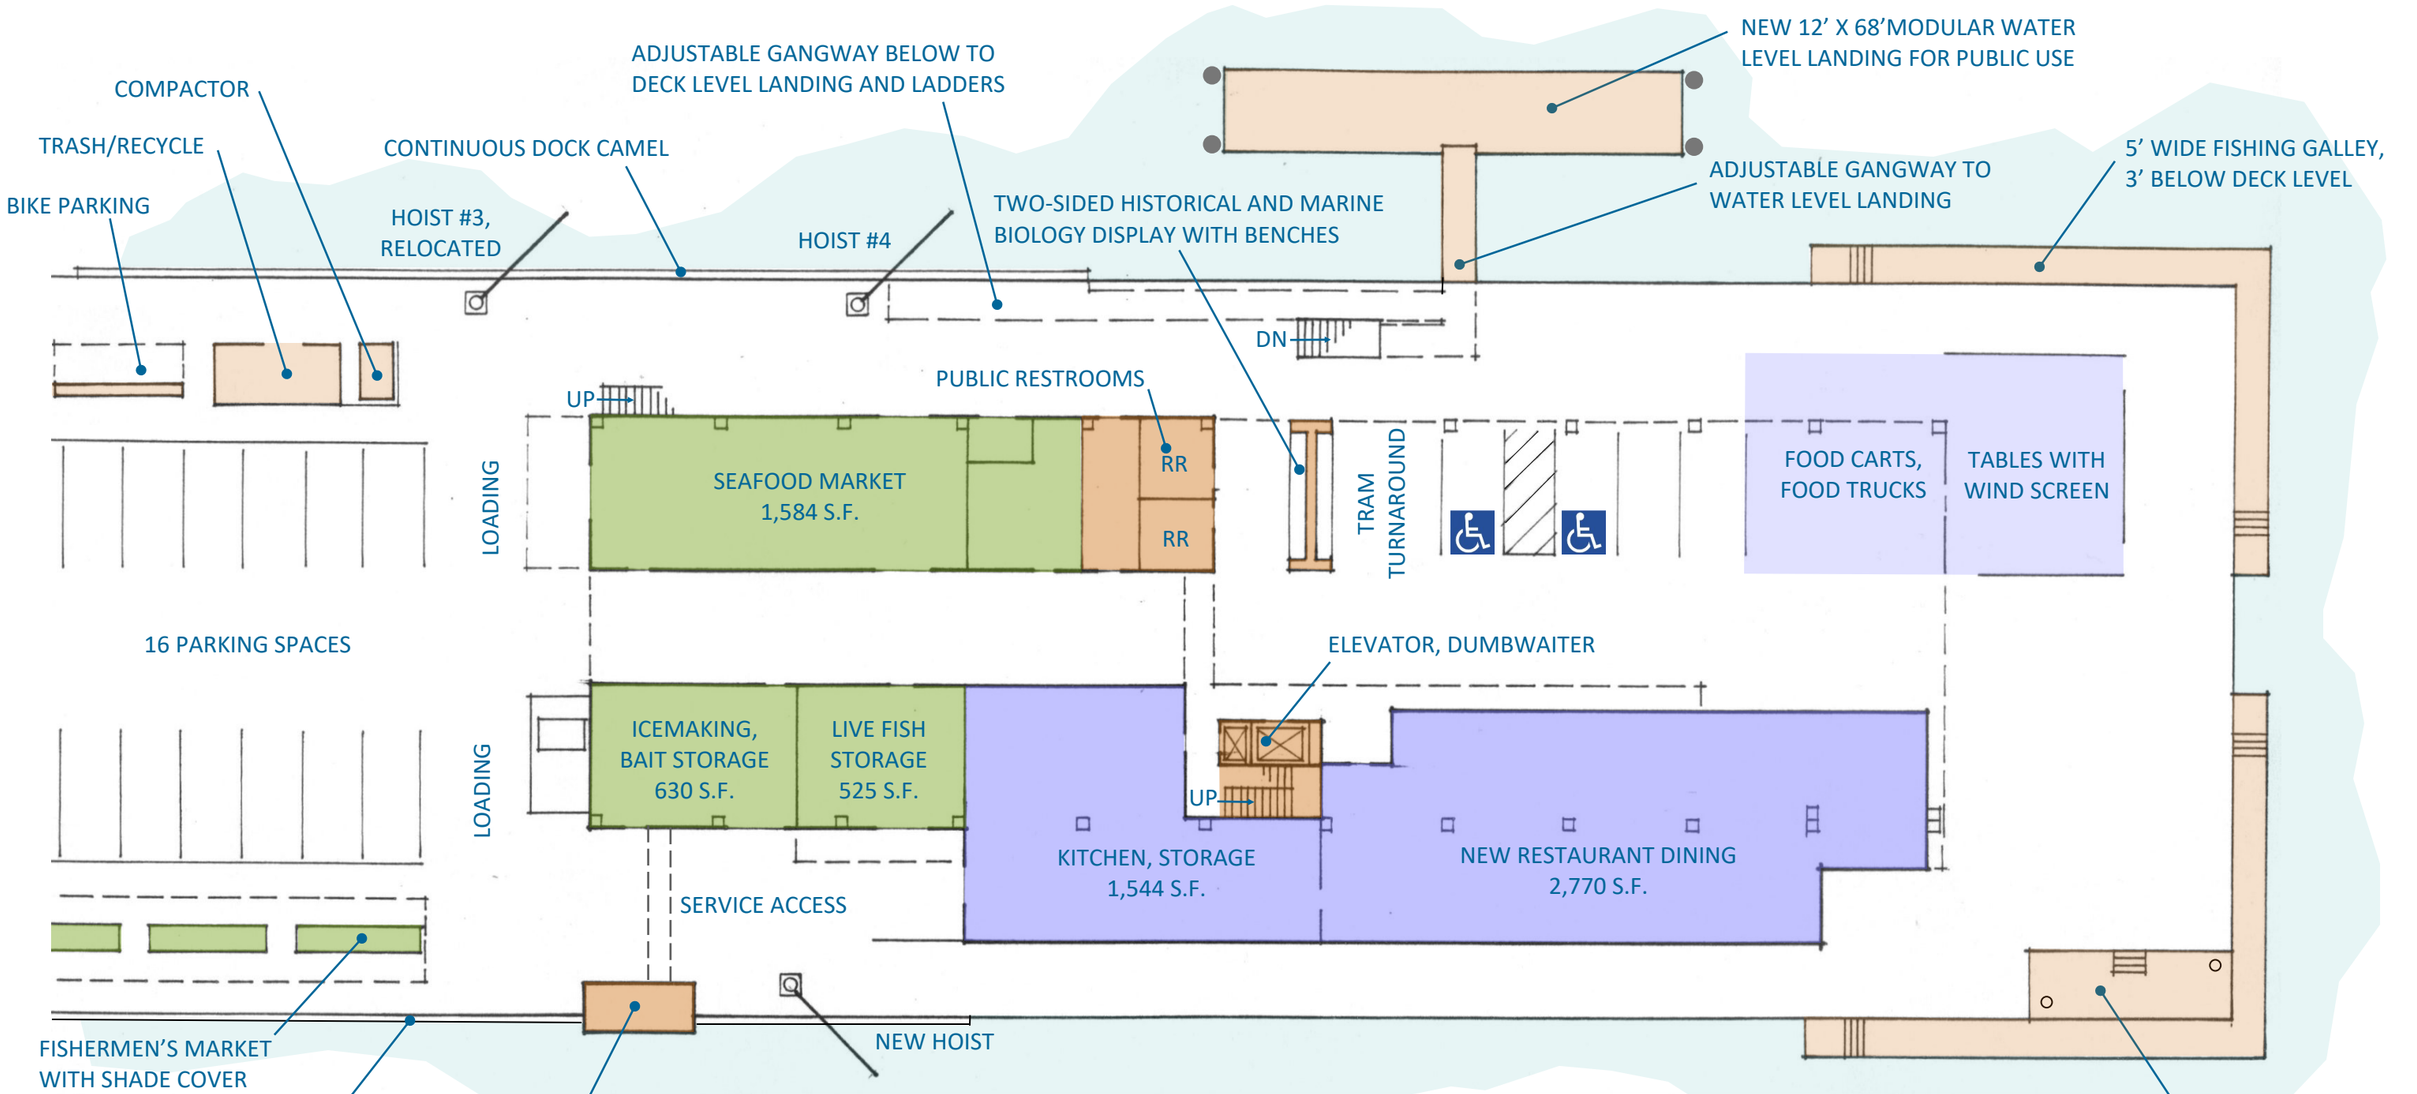

The plan for the Canopy area is designed to provide an improved setting and layout for a new restaurant that includes ADA-compliant access to the upper floor, to consolidate and organize commercial fishing related facilities and improve the relationship between retail seafood sales, and to create enhanced visitor amenities. It also adds a large new public landing and a pier fishing feature separated from viewing and seating areas.

HARFORD PIER CANOPY AREA - PRELIMINARY SITE PLAN

LOWER LEVEL
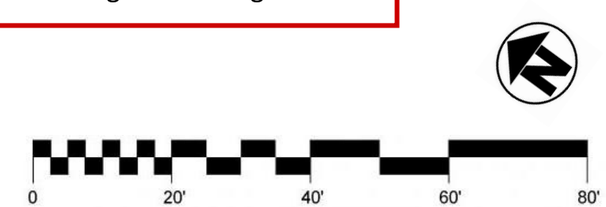
AUGUST 2021